


## SECTION – TYPICAL ON STAIR STRINGER

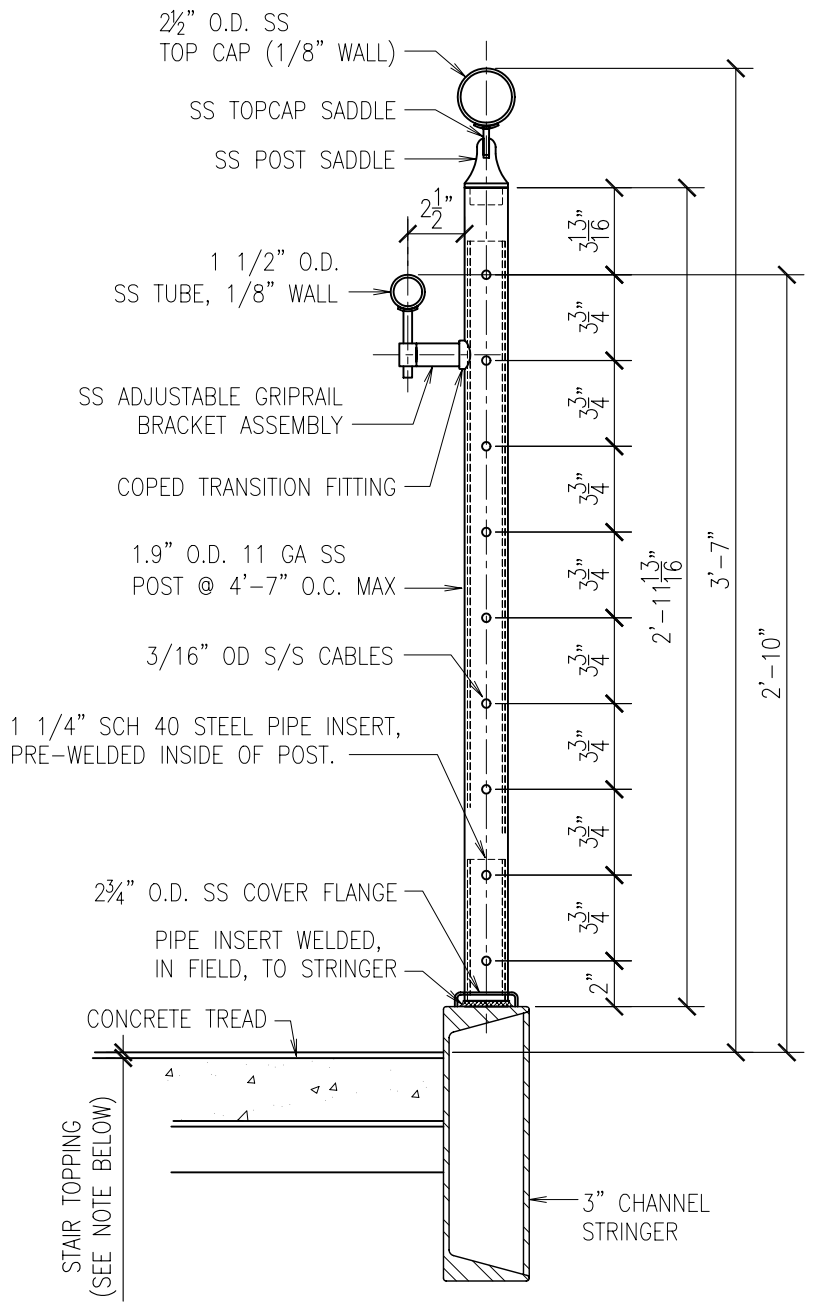


## TYPICAL ELEVATION

FOR APPROVAL
ARCH. RAILINGS
& GRILLES, INC.

| No. | Date | By | Revision: |
|---|---|---|---|
| | | | |
| | | | |


Architectural Railings & Grilles, Inc.
2031 Carolina Place Drive Fort Mill, SC 29708
Phone: 704-365-5152 Fax: 704-373-2995
www.aluminum-rails.com
www.stainless-railing.com

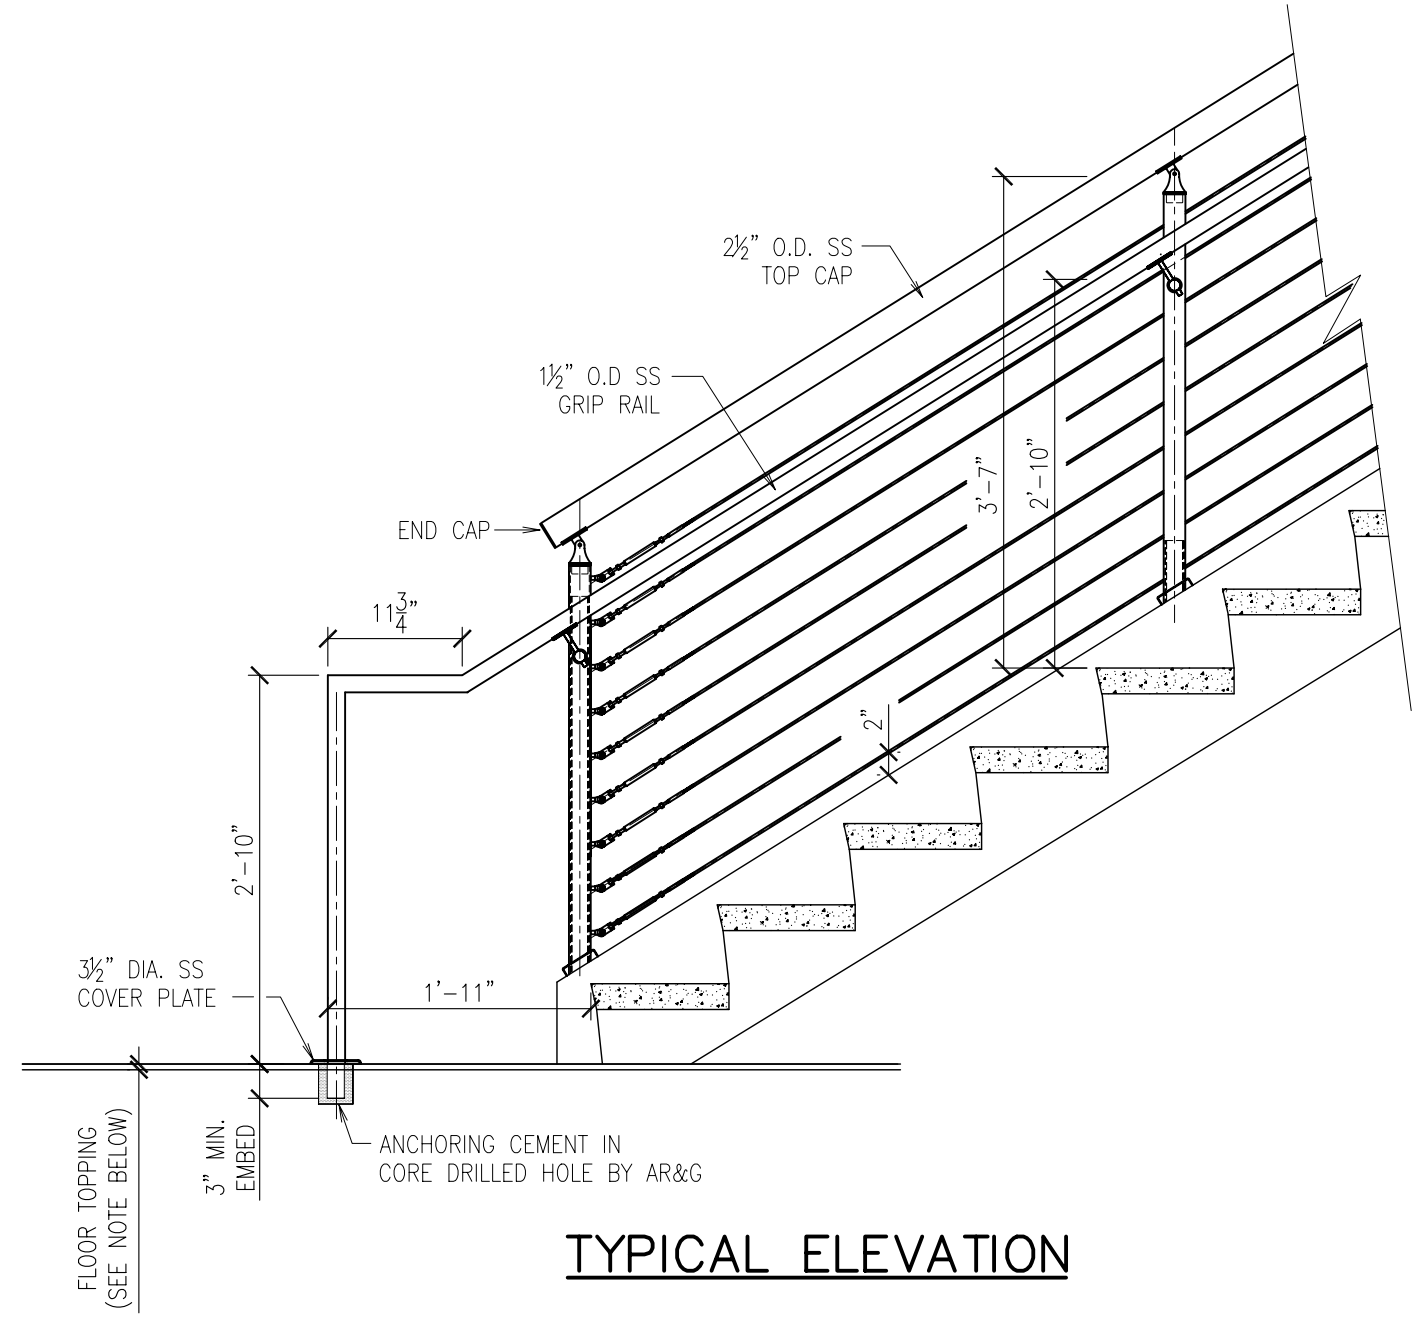
| | |
|---|---|
| Project: | Job Number: |
| Contractor: | Reviewer: |
| Architect: | Checker: |
| Sheet Title: | Sheet: |
| Drafter: / Date: | of |